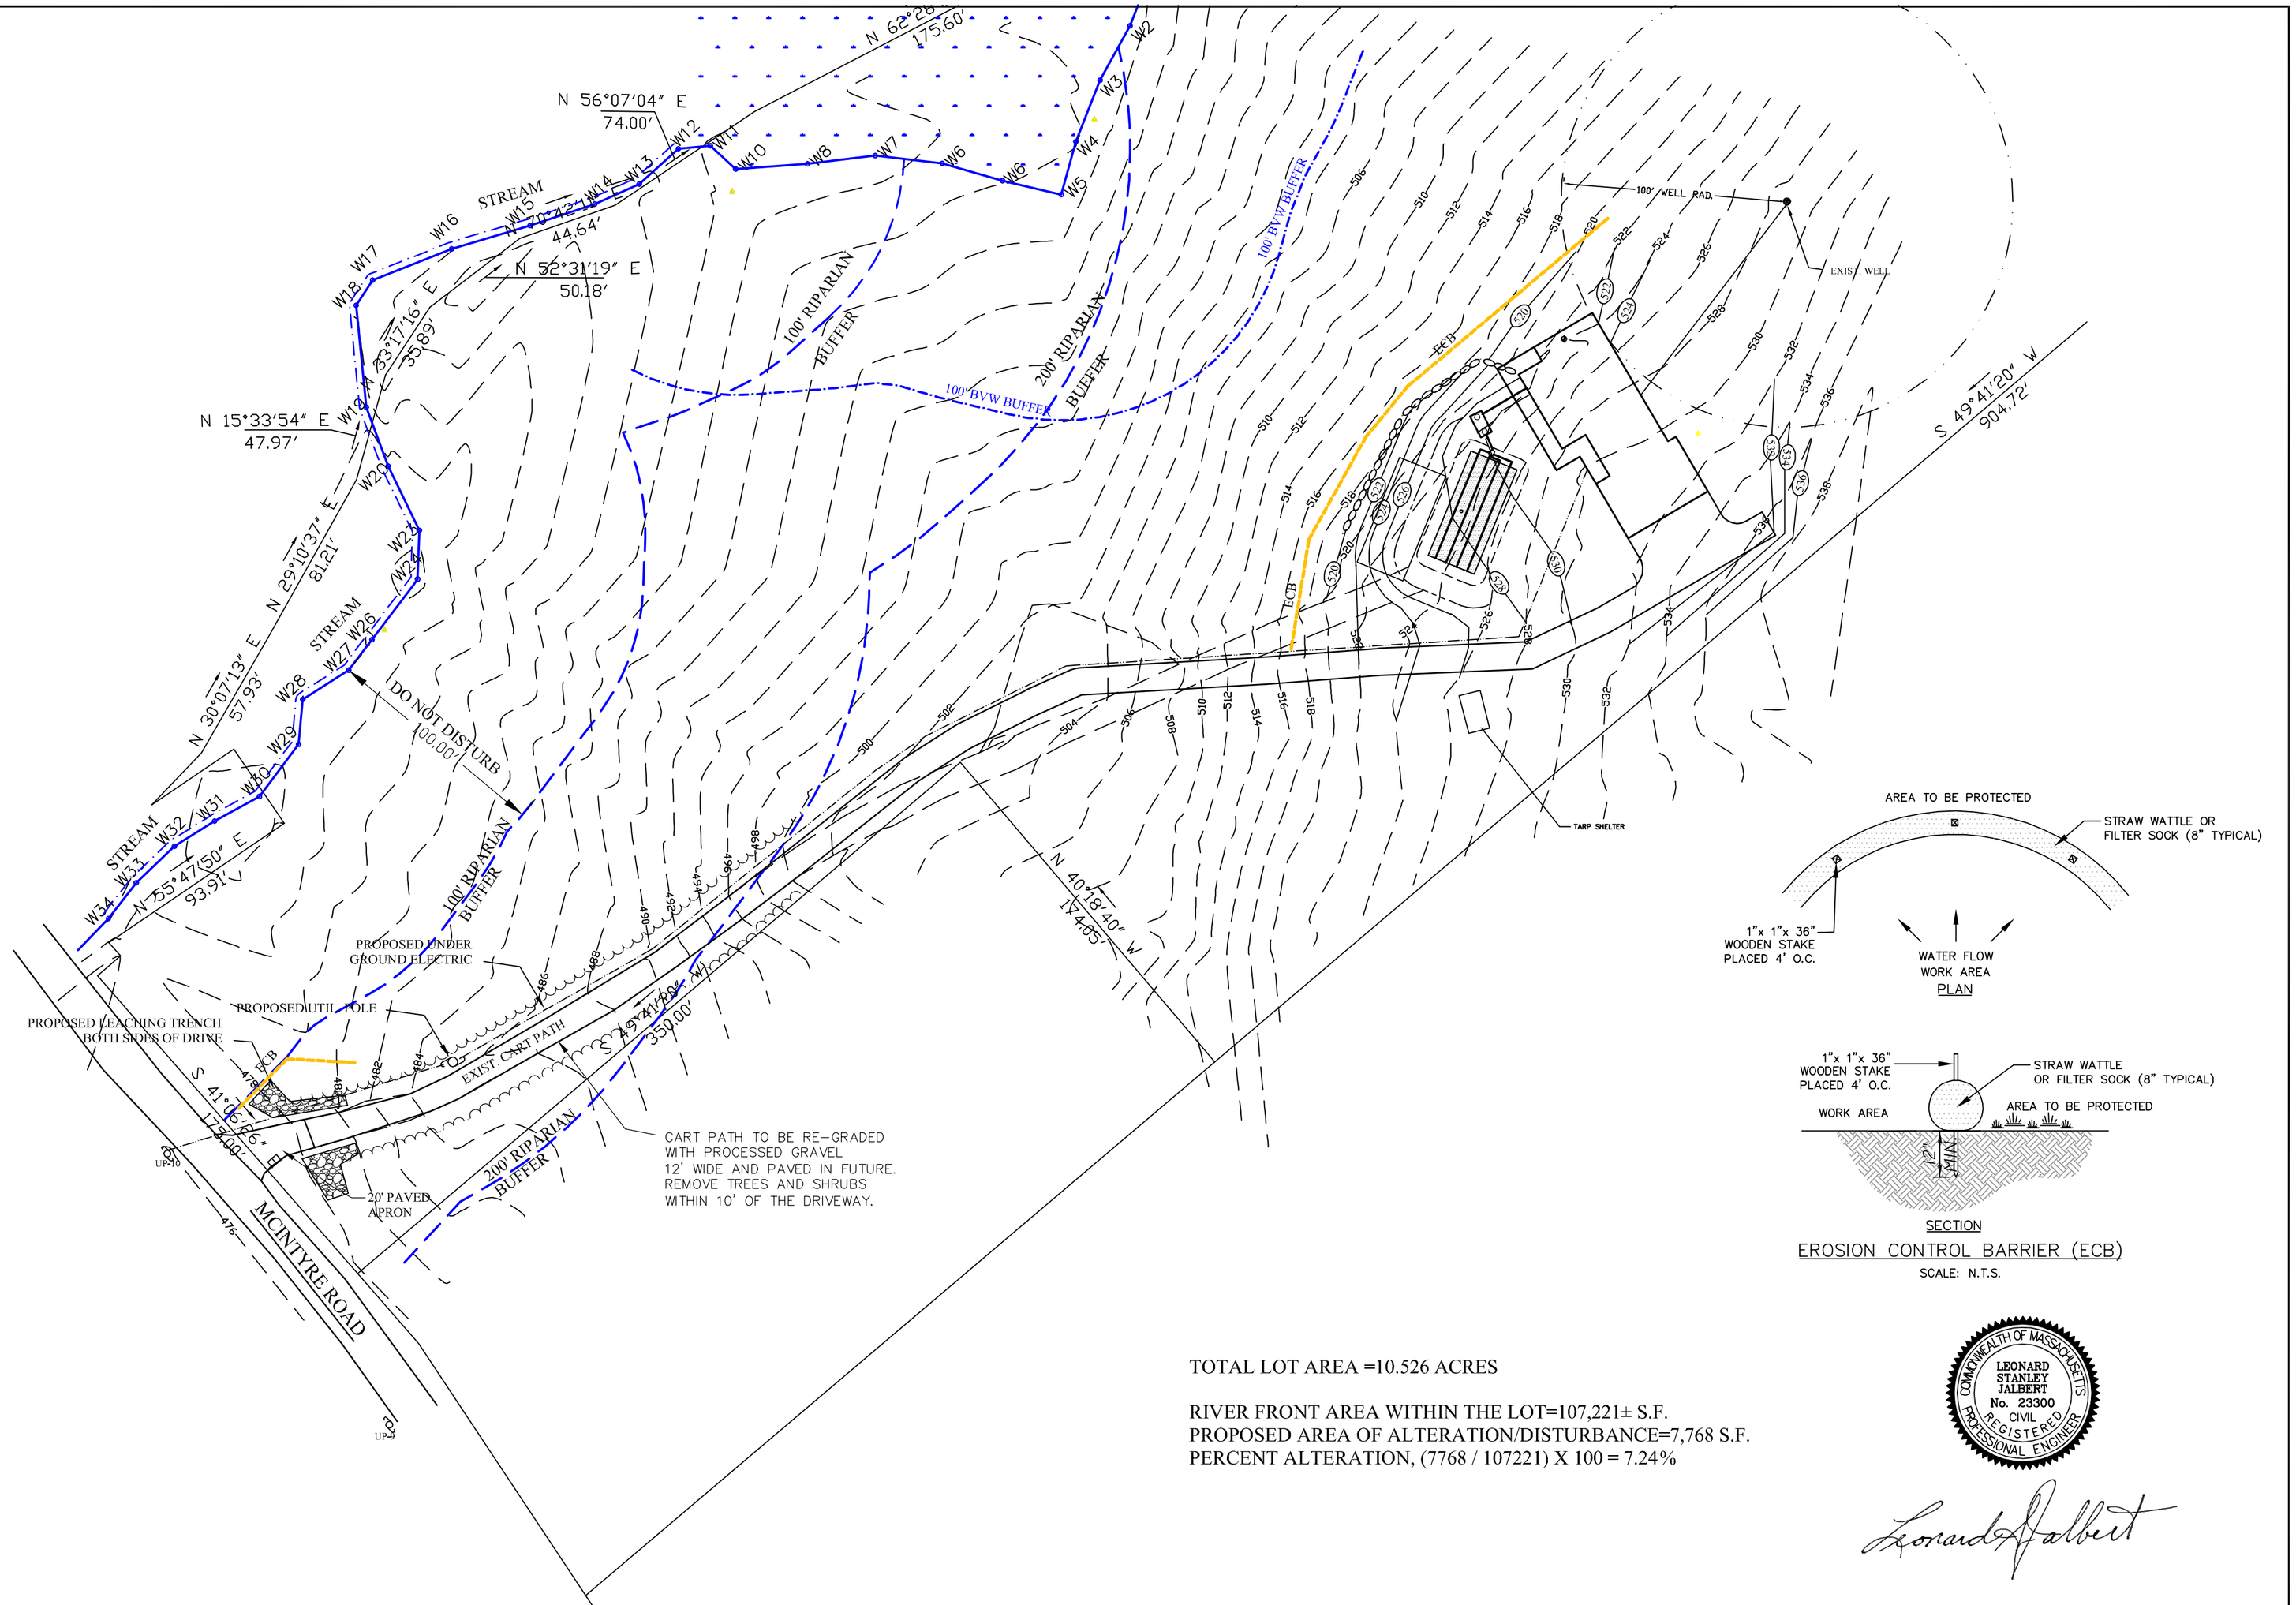

TOTAL LOT AREA =10.526 ACRES

RIVER FRONT AREA WITHIN THE LOT=107,221± S.F.
PROPOSED AREA OF ALTERATION/DISTURBANCE=7,768 S.F.
PERCENT ALTERATION, (7768 / 107221) X 100 = 7.24%

COMMONWEALTH OF MASSACHUSETTS
LEONARD STANLEY JALBERT
No. 23300
CIVIL
REGISTERED PROFESSIONAL ENGINEER

Leonard S. Jalbert

ORIGINAL	
DATE 9/23/20	BY
DRAFTED BY:	AMT
CHECKED	LSJ
SUPERVISOR	LSJ
REVIEWED	MLJ
REVIEWED	
REVIEWED	

REVISIONS

REV.	DATE	DESCRIPTION	MADE	CHK'D	APV'D

JALBERT ENGINEERING, INC.
CIVIL ENGINEERS & SURVEYORS
54 Main Street
Sturbridge, Massachusetts 01566-1244
Telephone: (508) 347-5136 • Toll Free: 1-800-339-5136
Fax: (508) 347-7962

PROPOSED DRIVEWAY PLAN
FOR: JEREMY FOSKETT
LOT 2, MCINTYRE ROAD
CHARLTON, MASSACHUSETTS

0 50 100 150
(IN FEET)
1 inch = 50 ft.

PLAN DATE: 9/23/20

DWG NUMBER
20114