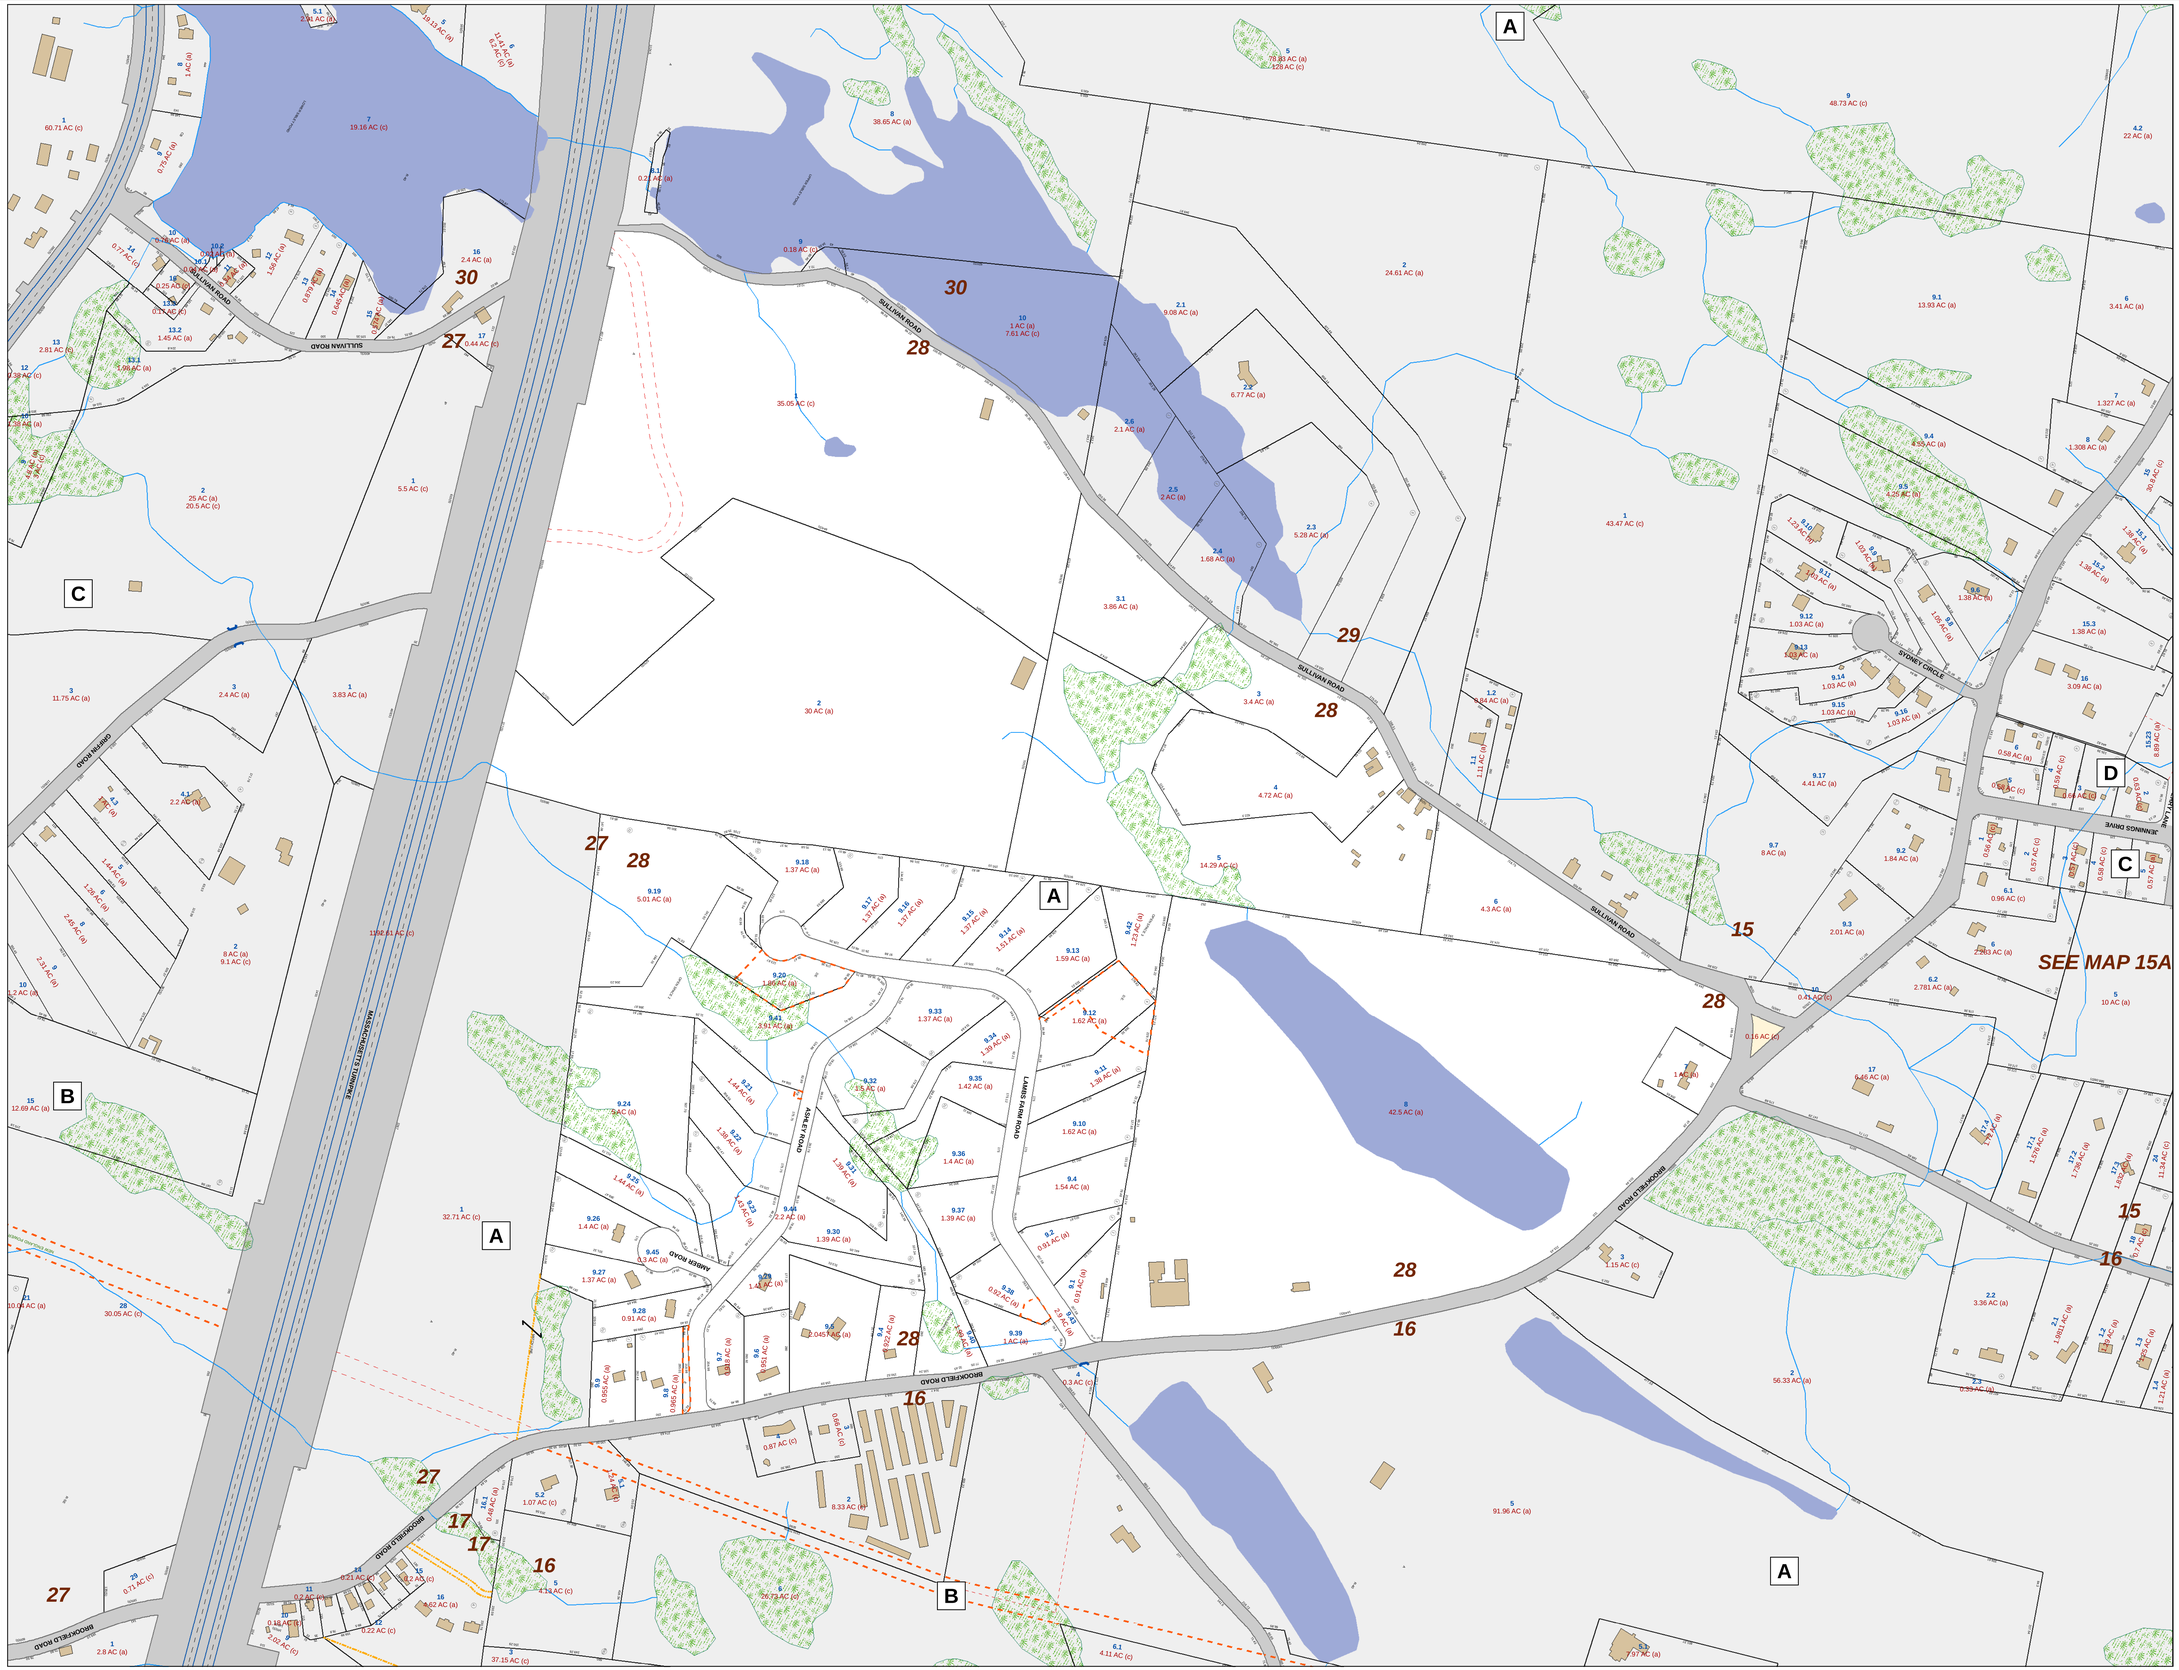

Town of Charlton

Board of Assessors

Charlton, Mass.

Legend

- Parcel
- Rail Road
- Road
- Township Line
- Water
- Former Parcel
- Former Road
- Former Paper Street
- Dashed Township Line
- Road Centerline
- Road Edge
- Easements
- Structures
- Bridge
- Unknown
- Area Outside Map Number
- Fee
- Public Right-of-Way
- Railroad Right-of-Way
- Water
- Unknown
- Traffic Isle
- Wetlands
- Water
- Streams
- Village District
- Cemetery

Feet

100 0 100 200

1 inch = 200 feet

For Tax Purposes Only
Not To Be Used For Conveyance

Wetlands taken from MassGIS DEP Wetlands layer, June 2006.

PARCEL HISTORY	
PARCEL ID	DROPPED

Updated By:

CMRPC
Central Massachusetts Regional Planning Commission

2 Washington Sq., Union Station
Worcester, MA 01604
508-756-7717

J a n u a r y
2 0 1 5

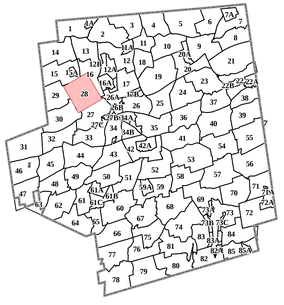

Map No: 28

Editor: 7/14/2015 -- Path: H:\Projects\O_Charlton_GIS\M054_AssessorMaps_28x42.mxd